JAMES AVENUE

ADT=2100
AVG SPEED = 33.8
85% SPEED = 39.8

N

0 30 60
SCALE IN FEET

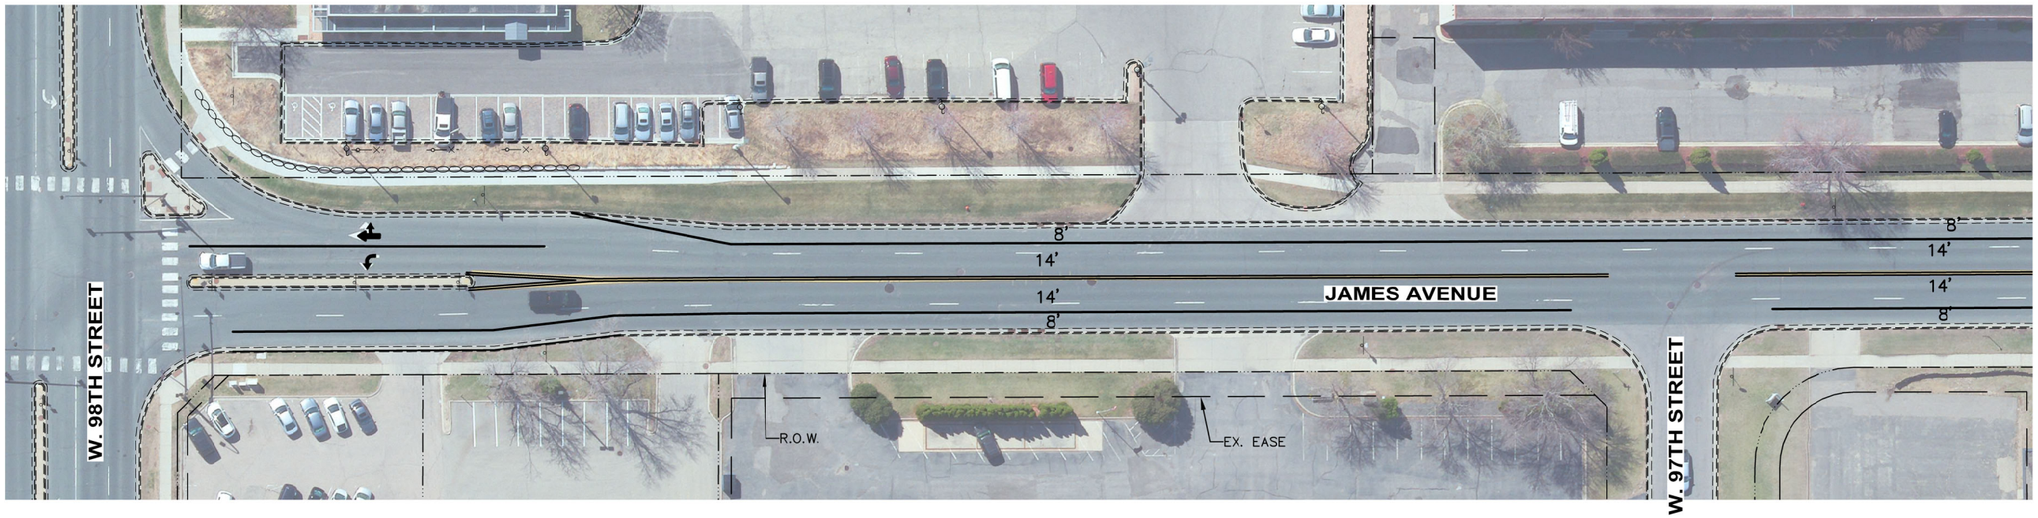

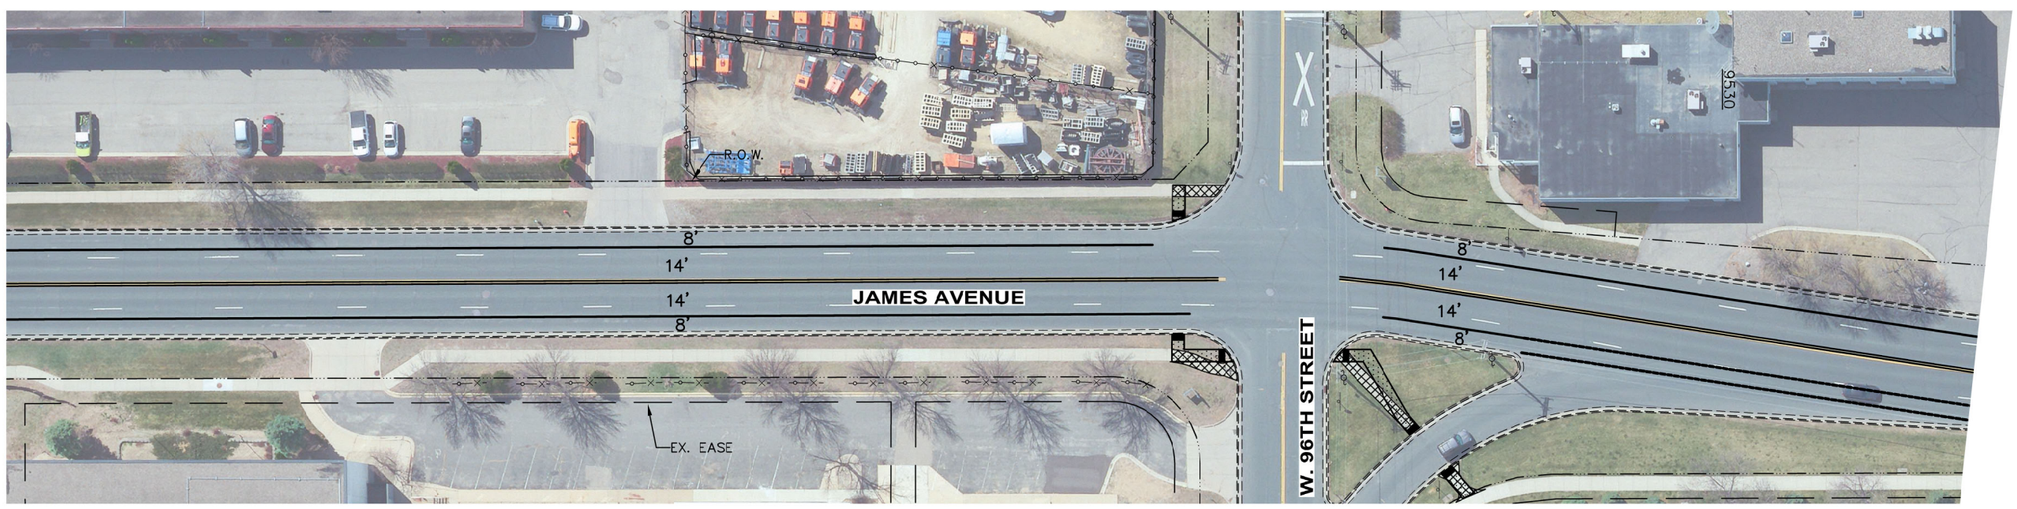

ADT=2800
AVG SPEED = 29.9
85% SPEED = 35.4

CITY OF BLOOMINGTON MINNESOTA
1700 W 98TH ST.
BLOOMINGTON MN 55431
PHONE (952) 563-8700

ENGINEERING DIVISION
PUBLIC WORKS DEPARTMENT

2019-102 PMP STREET MAINTENANCE PROJECT

REVISIONS

DATE	DESCRIPTION	BY

LOW PROJ: 107-XXX-XXX

I HEREBY CERTIFY THAT THIS PLAN WAS PREPARED BY ME OR UNDER MY DIRECT SUPERVISION AND THAT I AM A DULY LICENSED PROFESSIONAL ENGINEER UNDER THE LAWS OF THE STATE OF MINNESOTA.

DRAWN: PLJ
CHECKED:
APPROVED:

SHEET:
1 OF 3

Drawing name: H:\Traffic\Calming\Traffic Calming Projects\2019 Collector Program\James Avenue\James Ave.dwg -- Printed: Jan 09, 2019 - 9:19am

JAMES AVENUE

FROM STA 16+00
TO STA 32+00

ADT=2800
AVG SPEED = 29.9
85% SPEED = 35.4

N

0 30 60
SCALE IN FEET

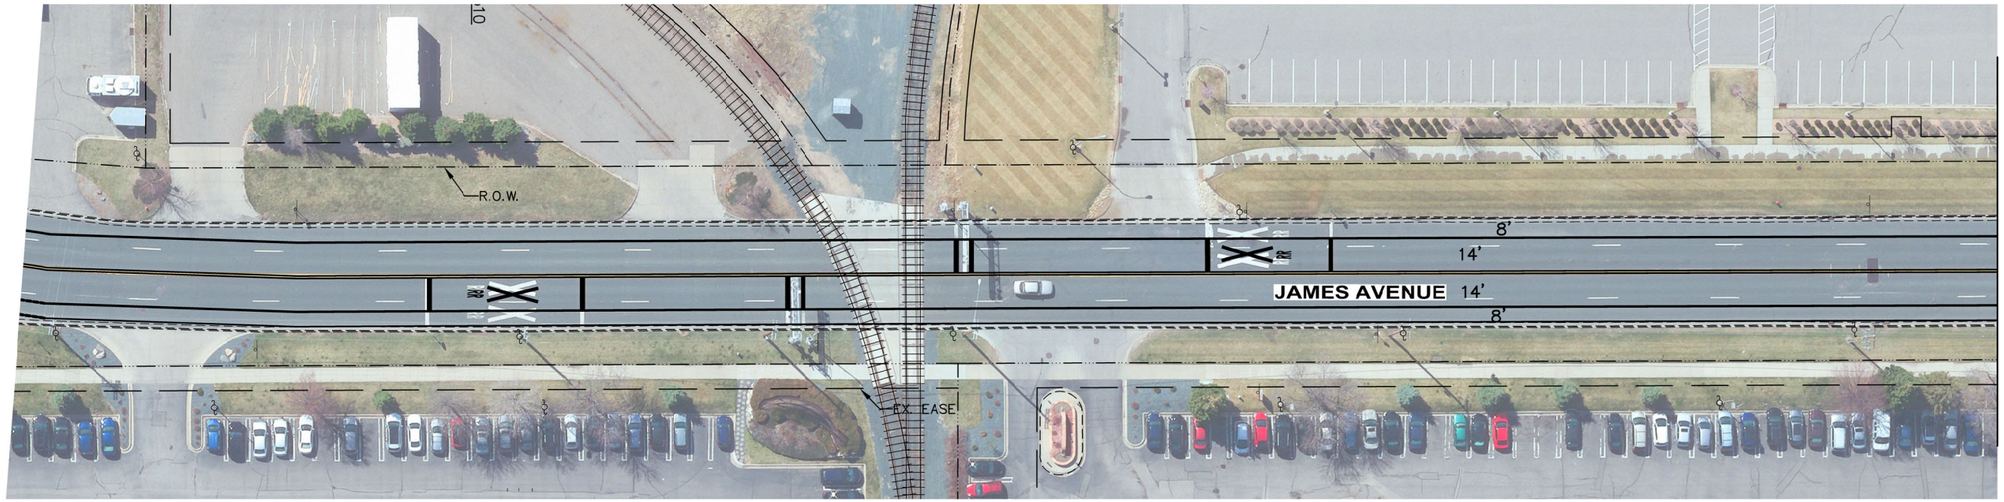

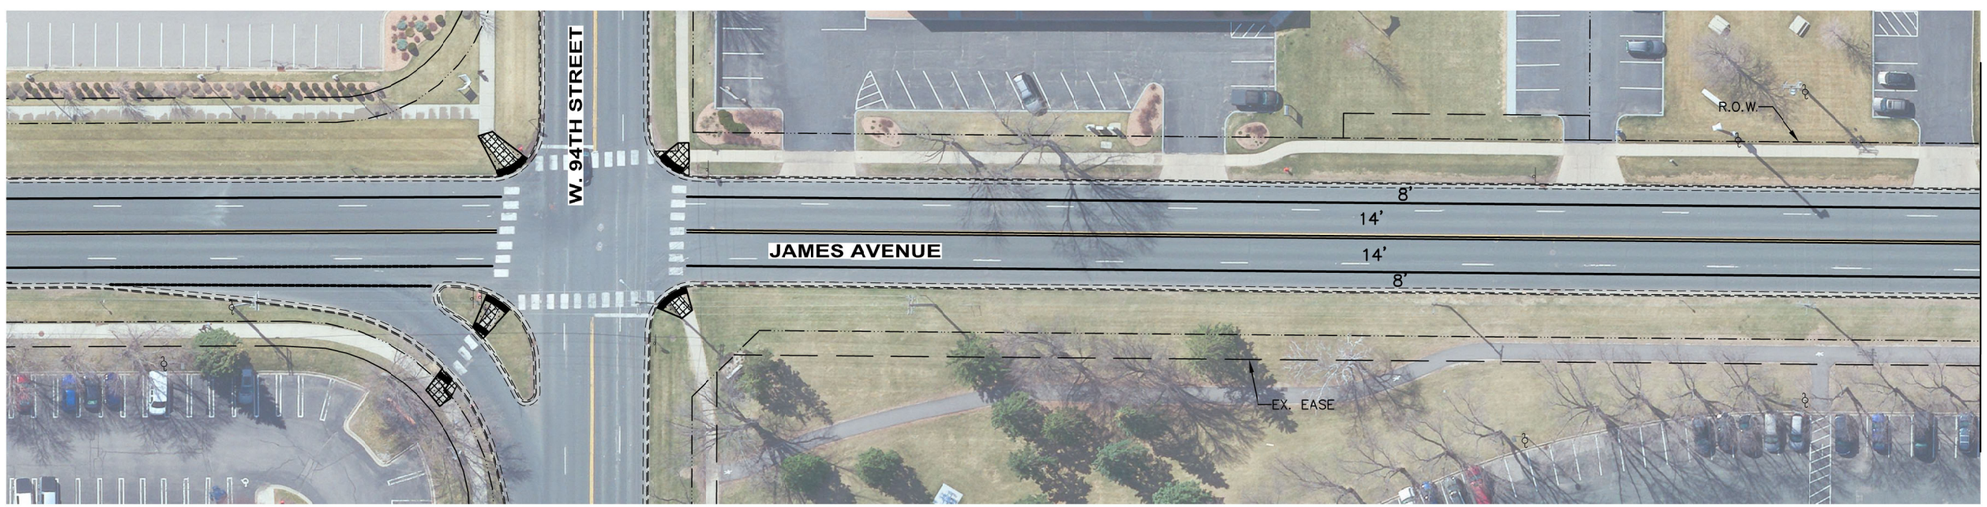

ADT=1400
AVG SPEED = 31.6
85% SPEED = 36.2

CITY OF BLOOMINGTON MINNESOTA
1700 W 98TH ST
BLOOMINGTON MN 55431
PHONE (952) 563-8700

ENGINEERING DIVISION
PUBLIC WORKS DEPARTMENT

REVISIONS

DATE	DESCRIPTION	BY

I HEREBY CERTIFY THAT THIS PLAN WAS PREPARED BY ME OR UNDER MY DIRECT SUPERVISION AND THAT I AM A DULY LICENSED PROFESSIONAL ENGINEER UNDER THE LAWS OF THE STATE OF MINNESOTA.

DRAWN: PLJ
CHECKED:
APPROVED:

SHEET:
2 OF 3

Drawing name: H:\Traffic\Calming\Traffic Calming Projects\2019 Collector Program\James Avenue\James Ave.dwg -- Printed: Jan 09, 2019 - 11:15am

JAMES AVENUE

W. 92ND STREET

NO CHANGE

0 30 60

SCALE IN FEET

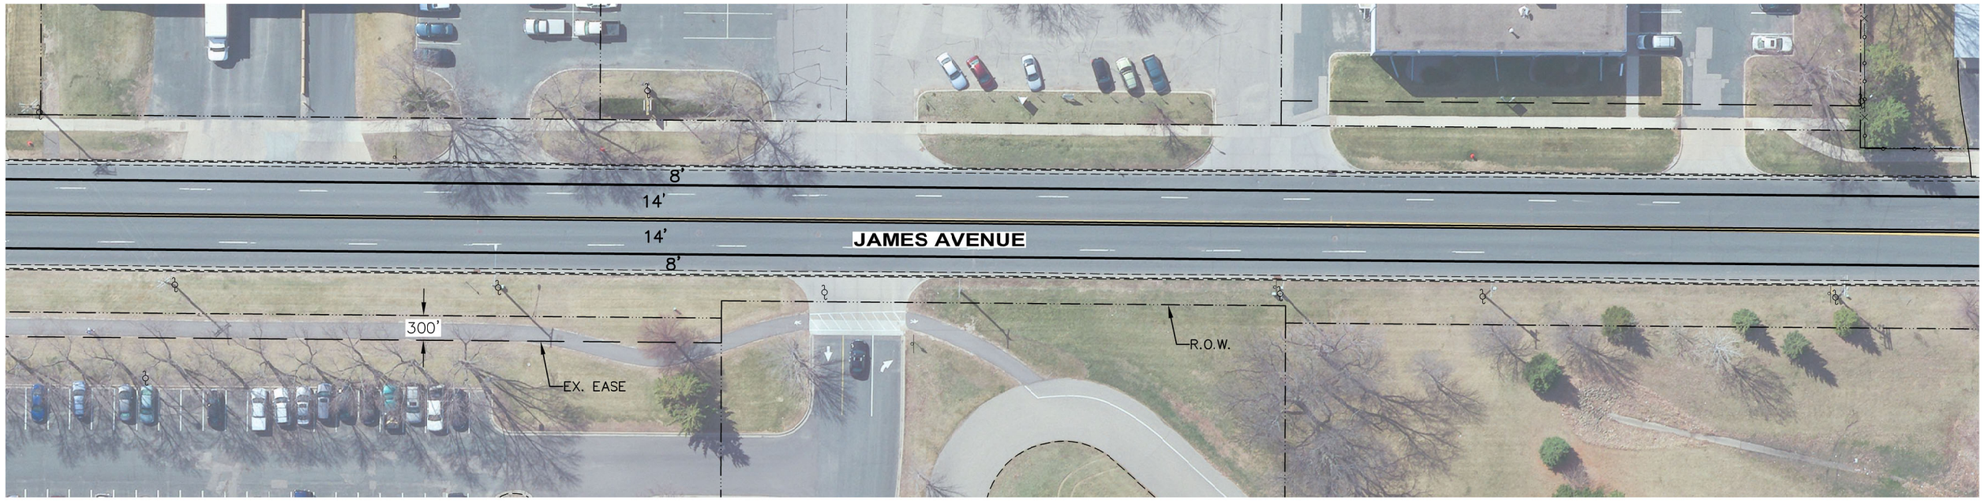

SIDEWALK IMPROVEMENTS

CITY OF BLOOMINGTON MINNESOTA
1700 W 98TH ST
BLOOMINGTON MN 55431
PHONE (952) 563-8700

ENGINEERING DIVISION
PUBLIC WORKS DEPARTMENT

REVISIONS

DATE	DESCRIPTION	BY

I HEREBY CERTIFY THAT THIS PLAN WAS PREPARED BY ME OR UNDER MY DIRECT SUPERVISION AND THAT I AM A DULY LICENSED PROFESSIONAL ENGINEER UNDER THE LAWS OF THE STATE OF MINNESOTA.

DRAWN: PLJ
CHECKED:
APPROVED:

SHEET:
3 OF 3

Drawing name: H:\Traffic\Calming\Traffic Calming Projects\2019 Collector Program\James Avenue\James Ave.dwg -- Printed: Jan 09, 2019 - 11:20am