Replace 2983.9 Lin Ft of Bit Curb
15,125.55 Sq Ft (0.35 acres) of hard surface removal

W 98th Street

FROM NESBITT TO
NORMANDALE BOULEVARD

N

0 30 60
SCALE IN FEET

Volume
AADT = 2,200

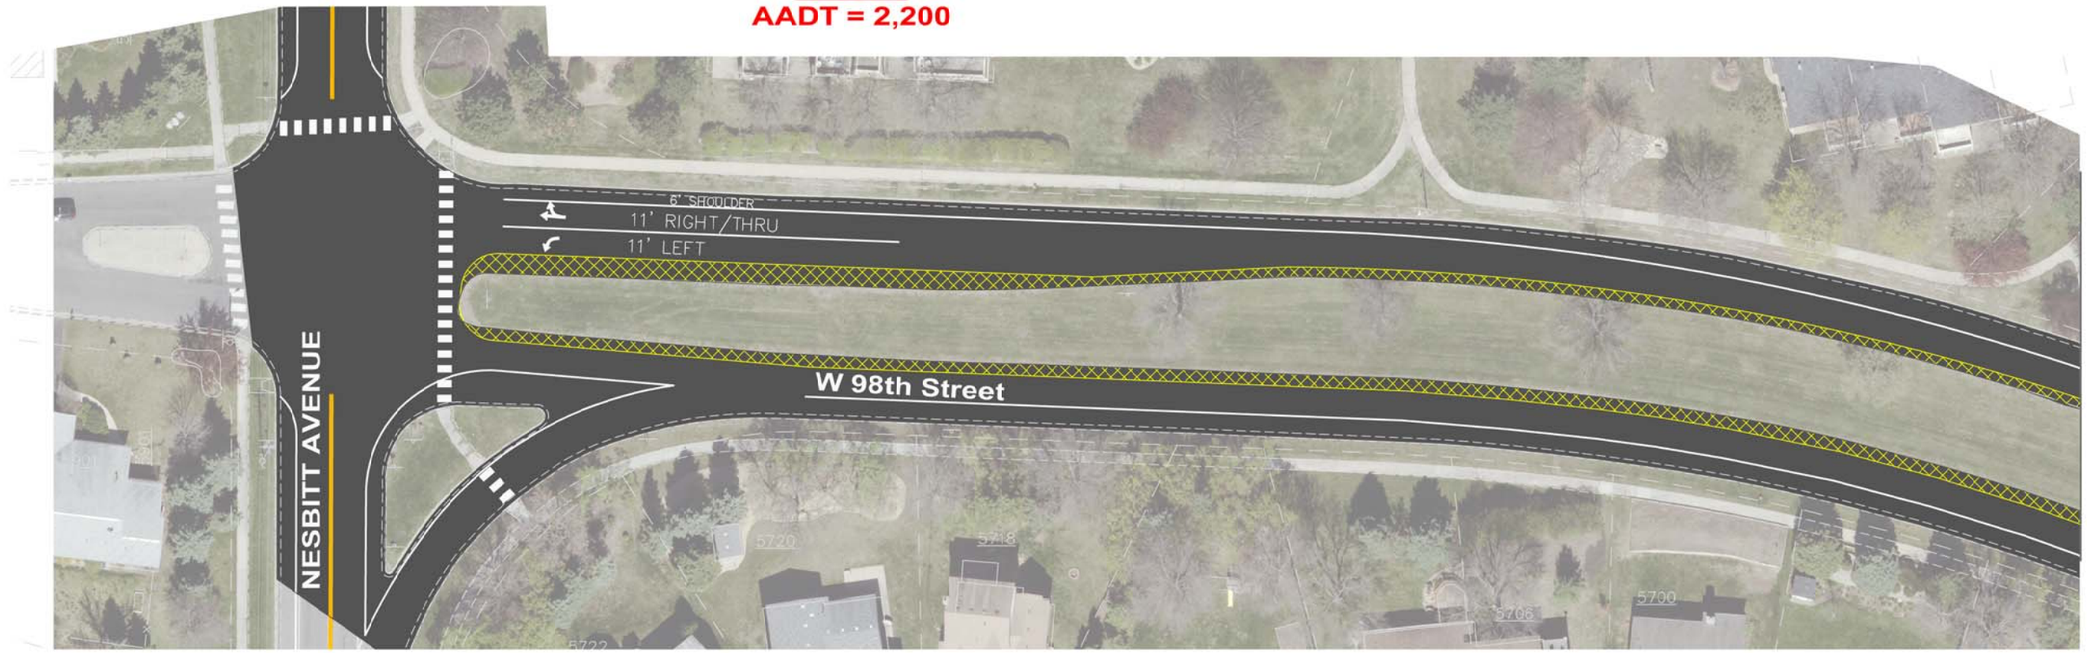

PAVEMENT MARKING CONCEPT
W 98TH STREET

CITY OF BLOOMINGTON MINNESOTA
1700 W 98TH ST.
BLOOMINGTON MN 55431
PHONE (952) 563-8700

ENGINEERING DIVISION
PUBLIC WORKS DEPARTMENT

REVISIONS

DATE	DESCRIPTION	BY

I HEREBY CERTIFY THAT THIS PLAN WAS PREPARED BY ME OR UNDER MY DIRECT SUPERVISION AND THAT I AM A DULY LICENSED PROFESSIONAL ENGINEER UNDER THE LAWS OF THE STATE OF MINNESOTA.

LIC. # DATE

DRAWN: PLJ
CHECKED:
APPROVED:

SHEET:
1 OF 2

Drawing name: H:\Traffic\Calming\Traffic Calming Projects\2016 Collector Program\98th Street\Nesbitt-98th.dwg -- Printed: Oct 06, 2015 - 10:12am

W 98th Street

FROM NESBITT TO
NORMANDALE BOULEVARD

N

0 30 60

SCALE IN FEET

Volume
AADT = 4,200

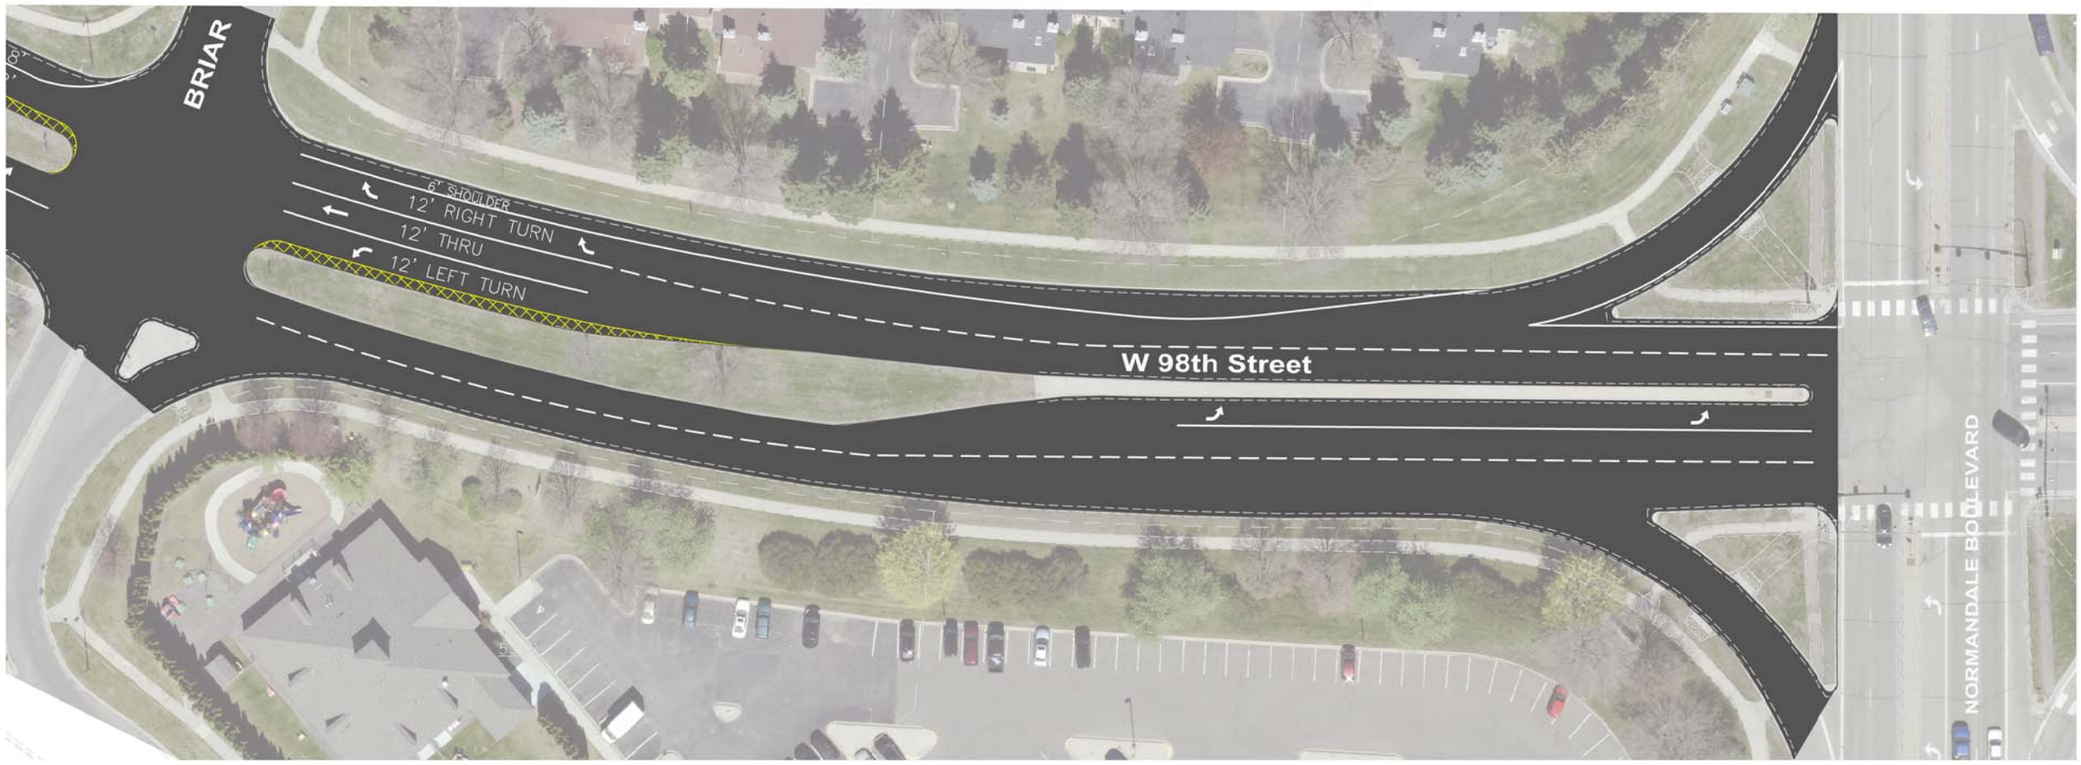

PAVEMENT MARKING CONCEPT

W 98TH STREET

CITY OF BLOOMINGTON MINNESOTA

1700 W 98TH ST.
BLOOMINGTON MN 55431
PHONE (952) 563-8700

ENGINEERING DIVISION
PUBLIC WORKS DEPARTMENT

REVISIONS

DATE	DESCRIPTION	BY

I HEREBY CERTIFY THAT THIS PLAN WAS PREPARED BY ME OR UNDER MY DIRECT SUPERVISION AND THAT I AM A DULY LICENSED PROFESSIONAL ENGINEER UNDER THE LAWS OF THE STATE OF MINNESOTA.

LIC. # DATE

DRAWN: PLJ
CHECKED:
APPROVED:

SHEET:
2 OF 2

Drawing name: H:\Traffic\Calming\Traffic Calming Projects\2016 Collector Program\98th Street\Nesbitt-98th.dwg -- Printed: Oct 06, 2015 - 10:16am