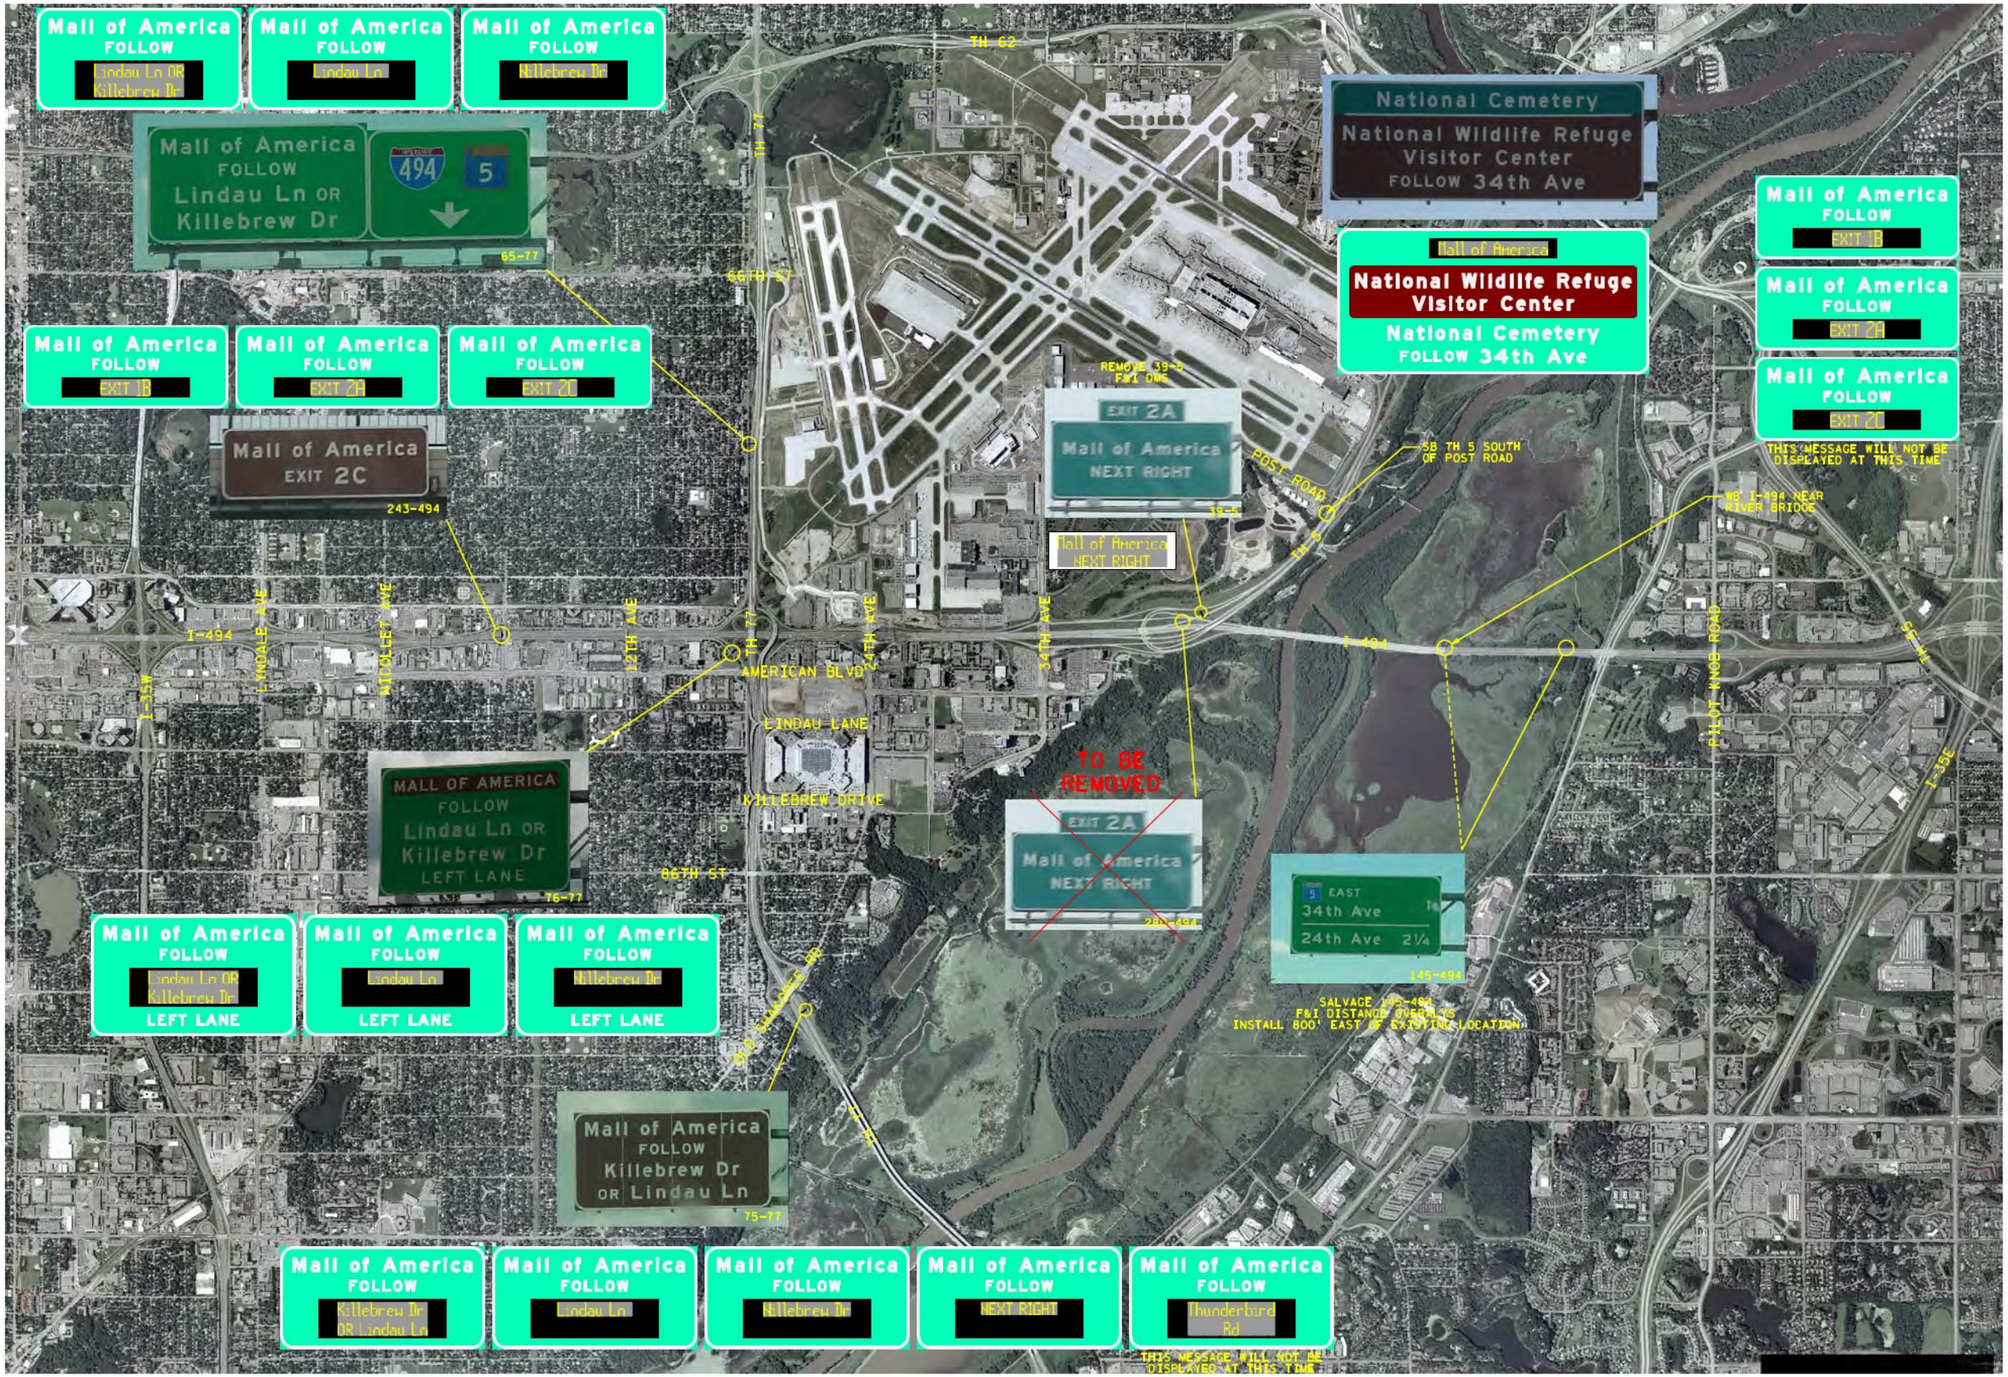

N

1000

SCALE IN FEET

Alliant Engineering

LEGEND

EXIT 1B IS 34TH AVE
EXIT 2A IS 24TH AVE
EXIT 2C IS TH 77

City of Bloomington
MOA/Airport South Way Finding Project

Proposed Sign Locations and Message Sets