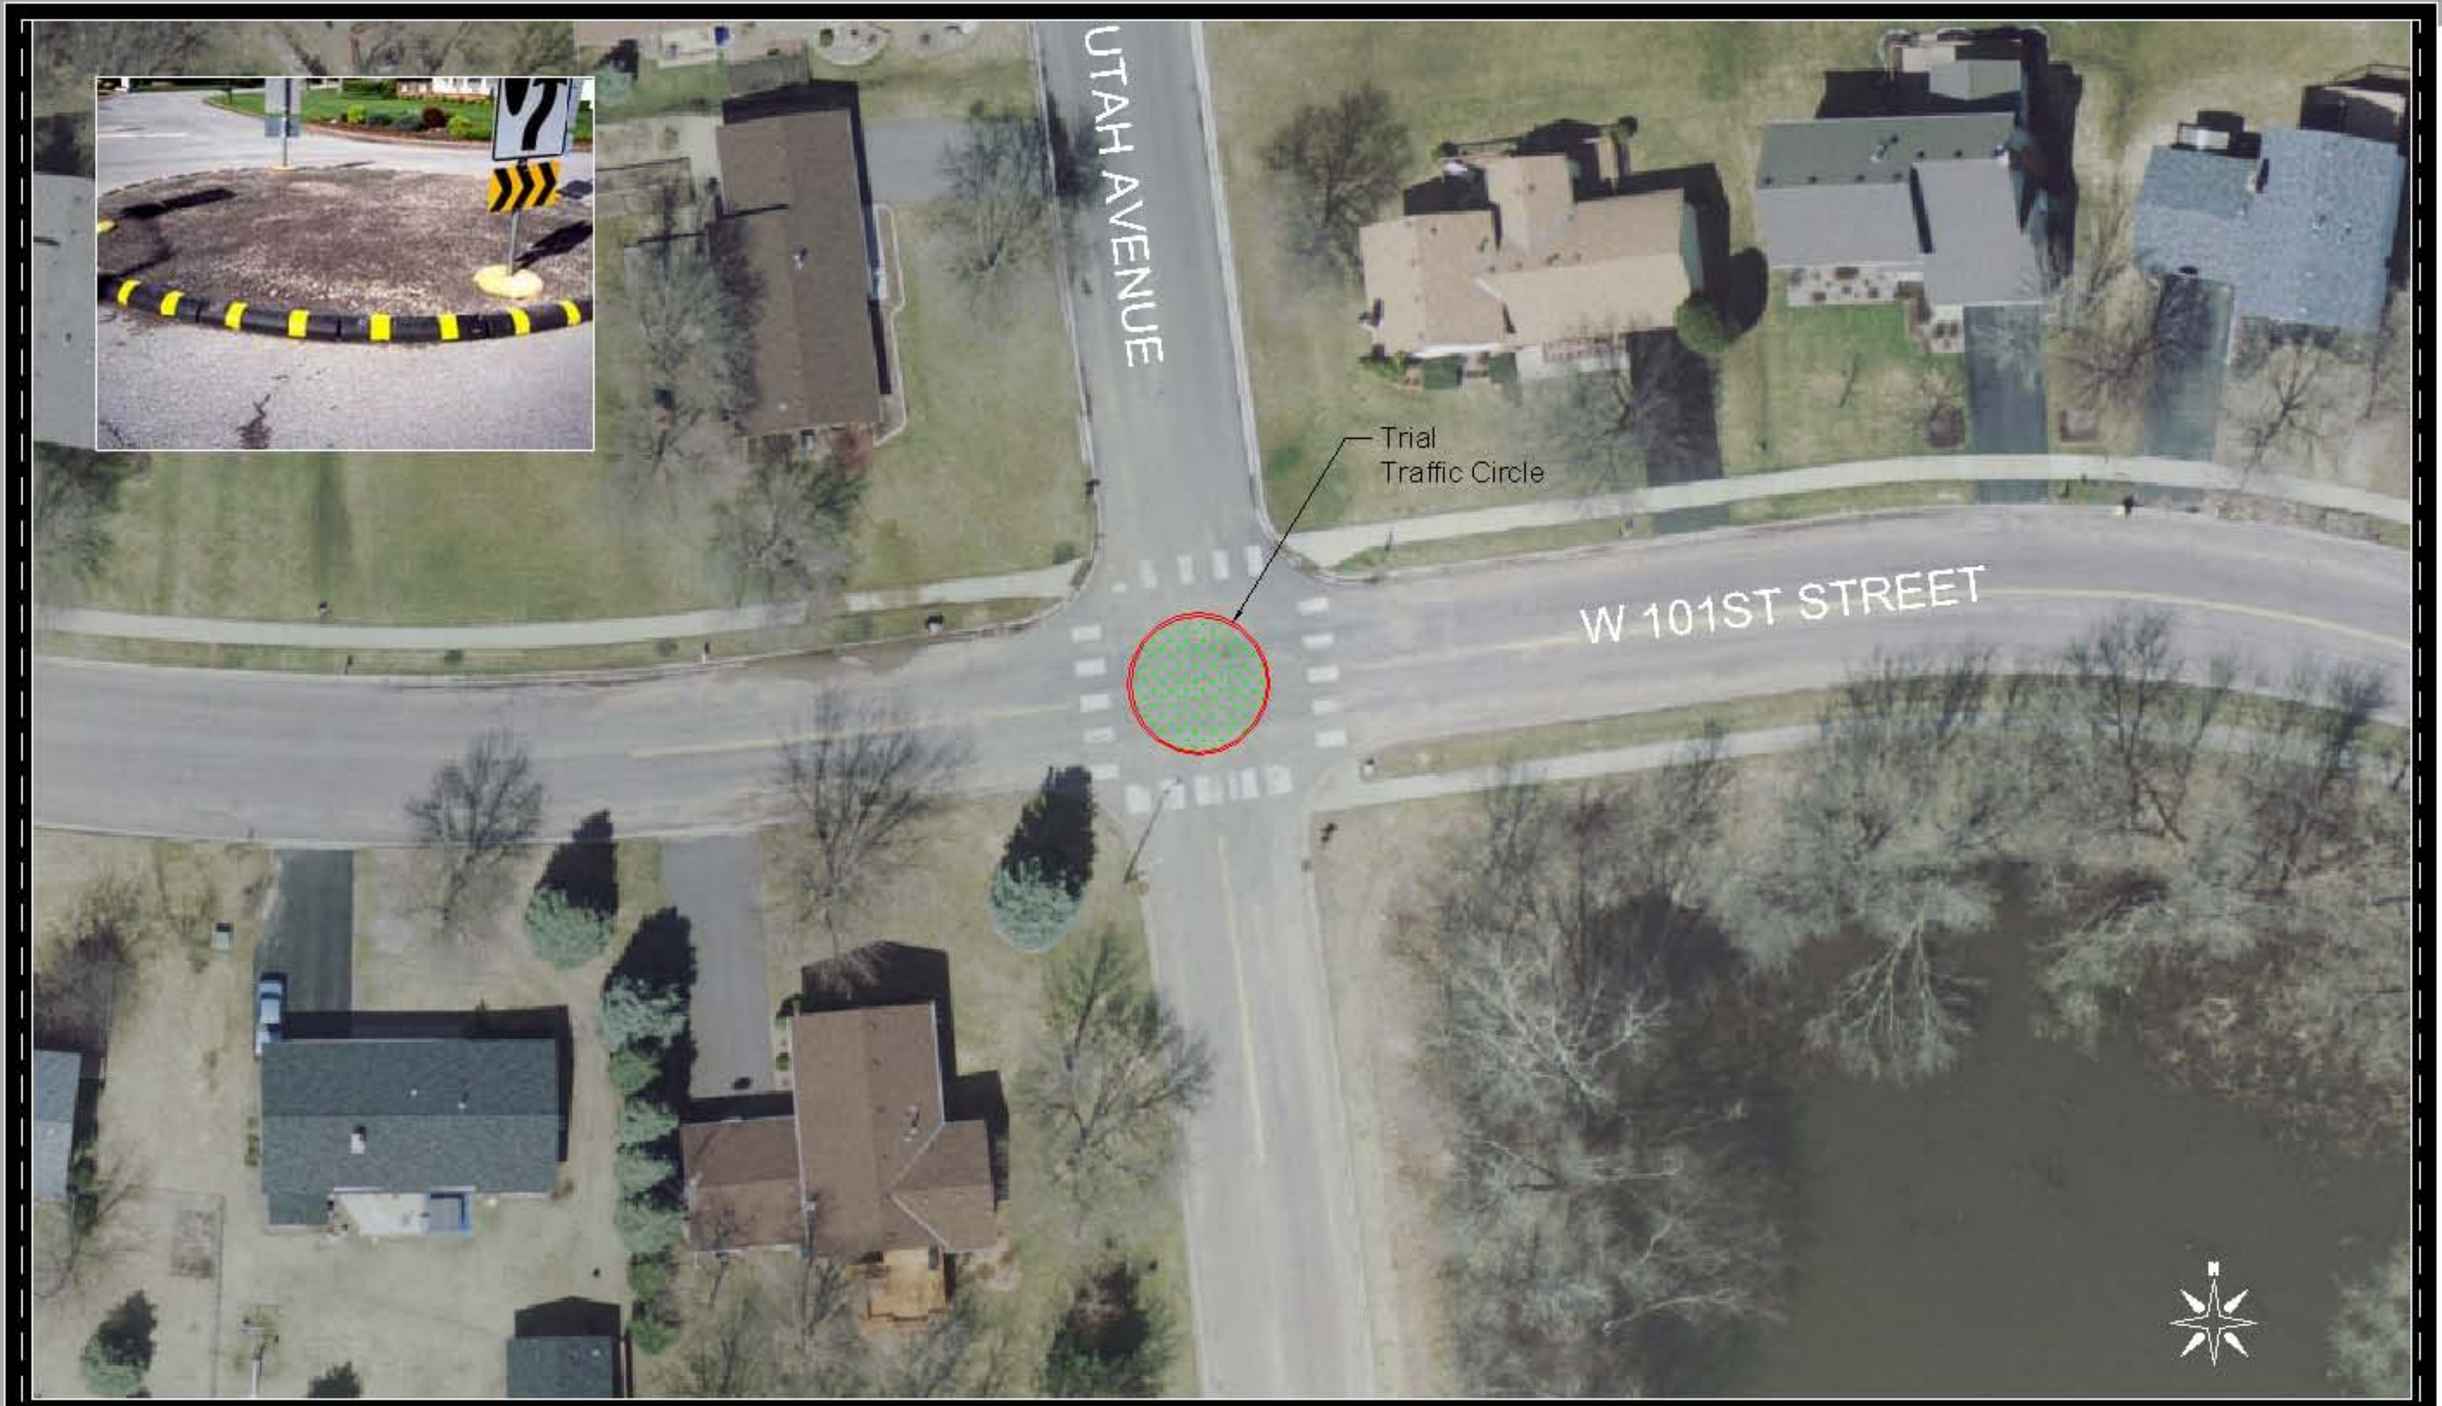

PROPOSED TRAFFIC CIRCLE - PLAN VIEW

W 101ST STREET & UTAH AVENUE

CITY OF BLOOMINGTON MINNESOTA