ALTERNATIVE TRANSPORTATION ROUTES

MAINTENANCE DIVISION
PUBLIC WORKS DEPARTMENT

CITY OF BLOOMINGTON MINNESOTA
1700 W 98TH ST.
BLOOMINGTON MN 55431
PHONE (952) 563-8700

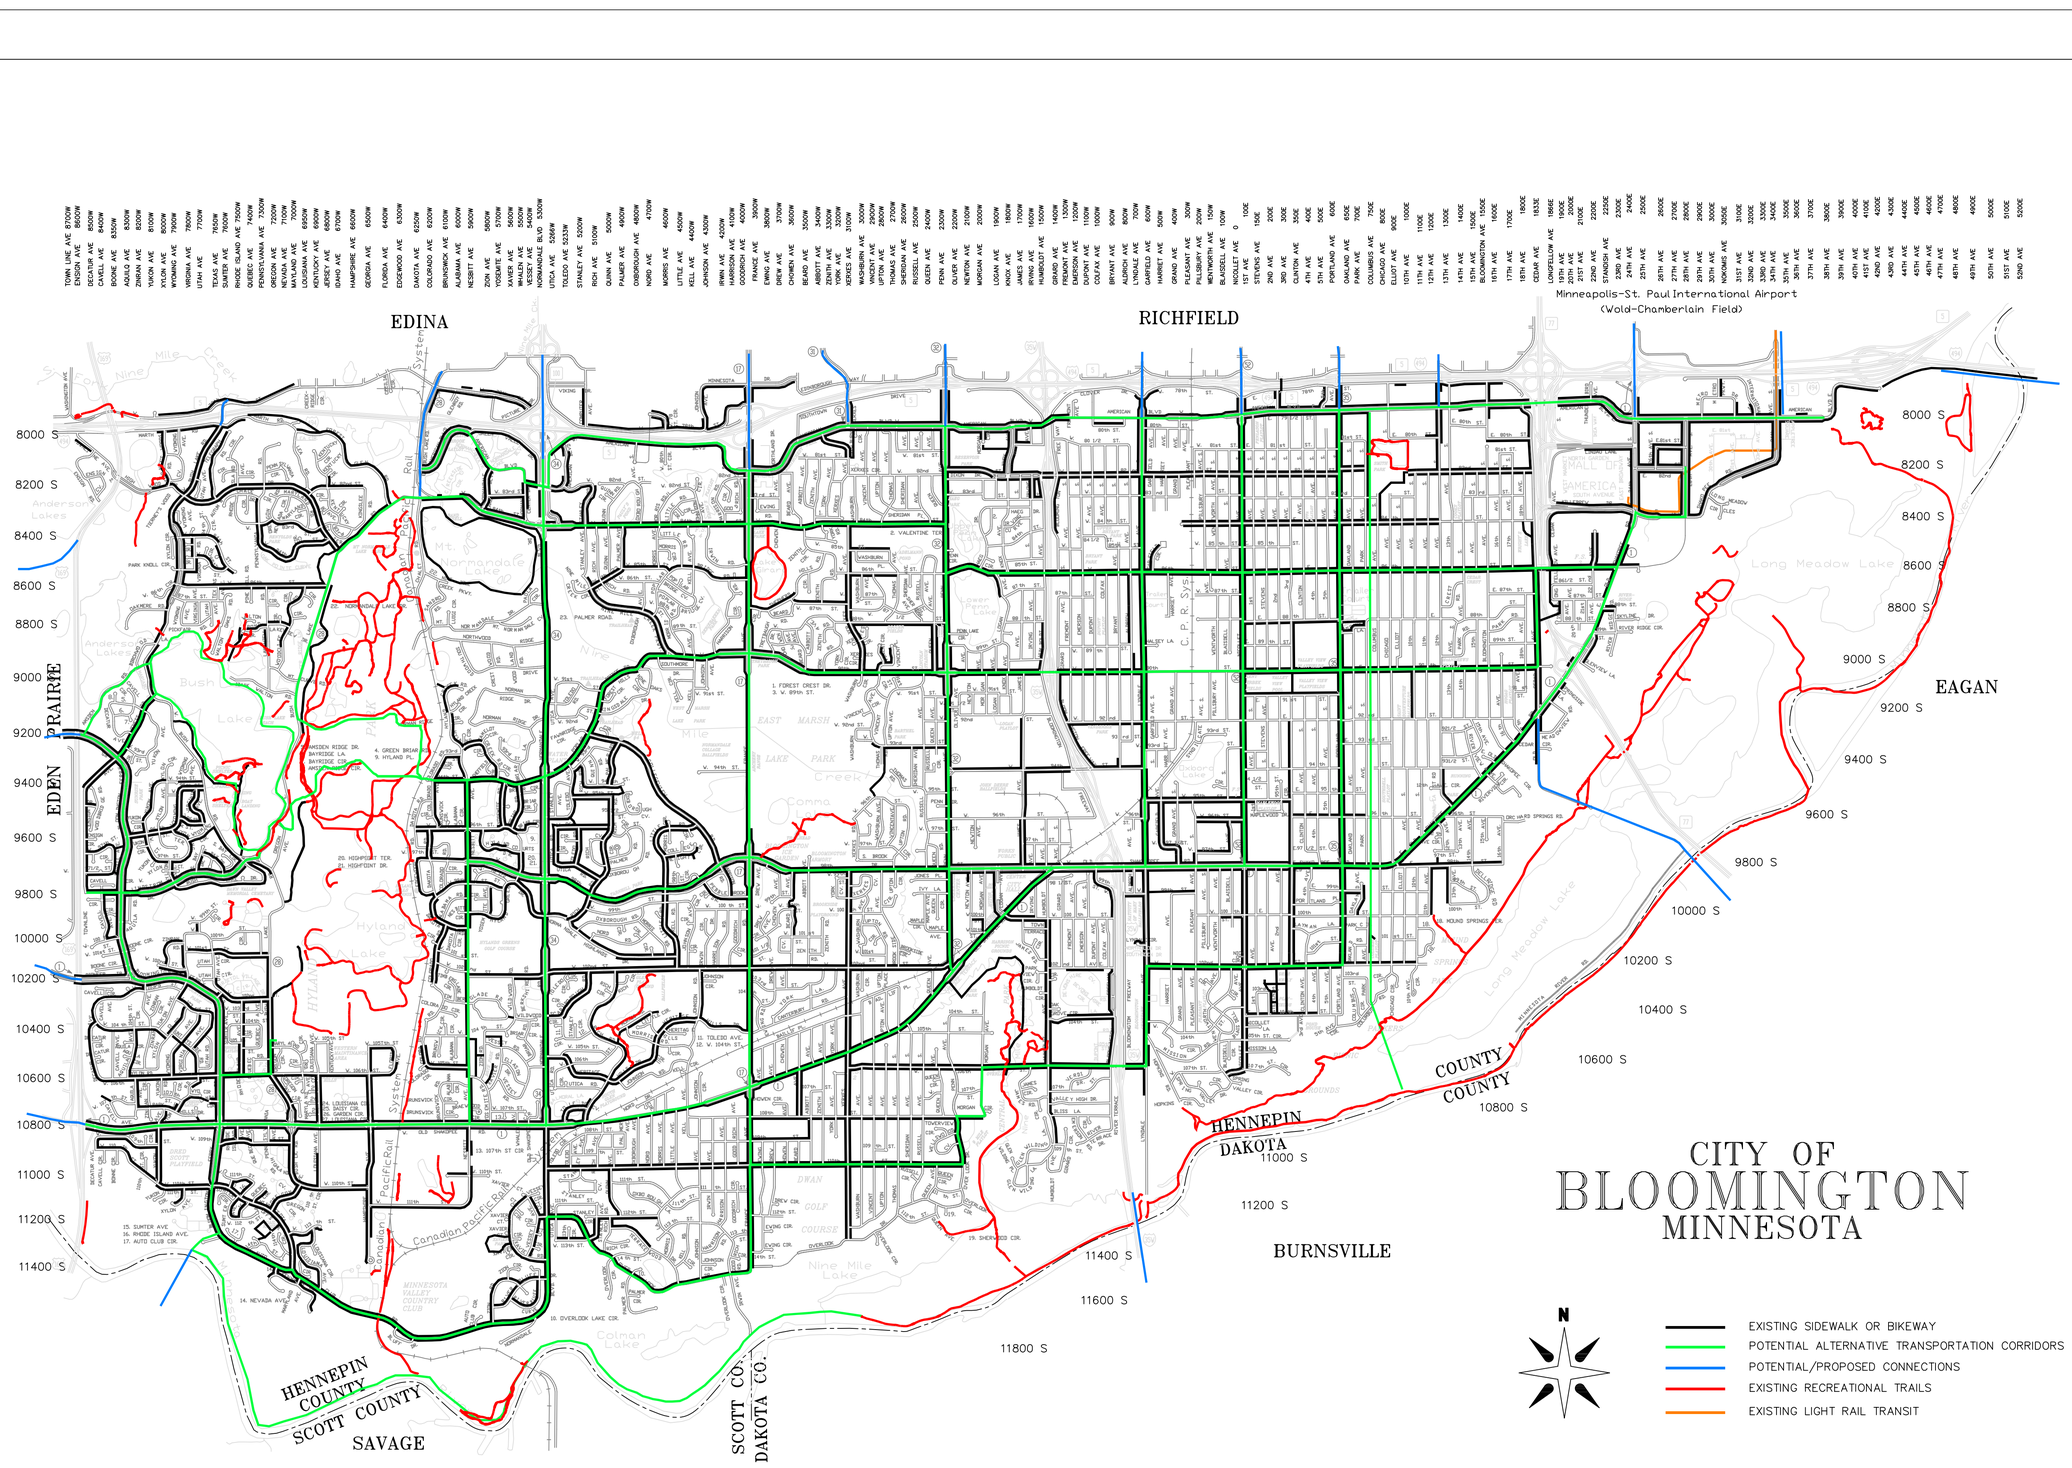

REVISIONS

DATE	DESCRIPTION	BY
5/3/06	Additions per Mark B. comments	

04/28/06 — DATE

NAME

DRAWN: ---
CHECKED: ---
APPROVED: ---

SHEET: 1 OF 1