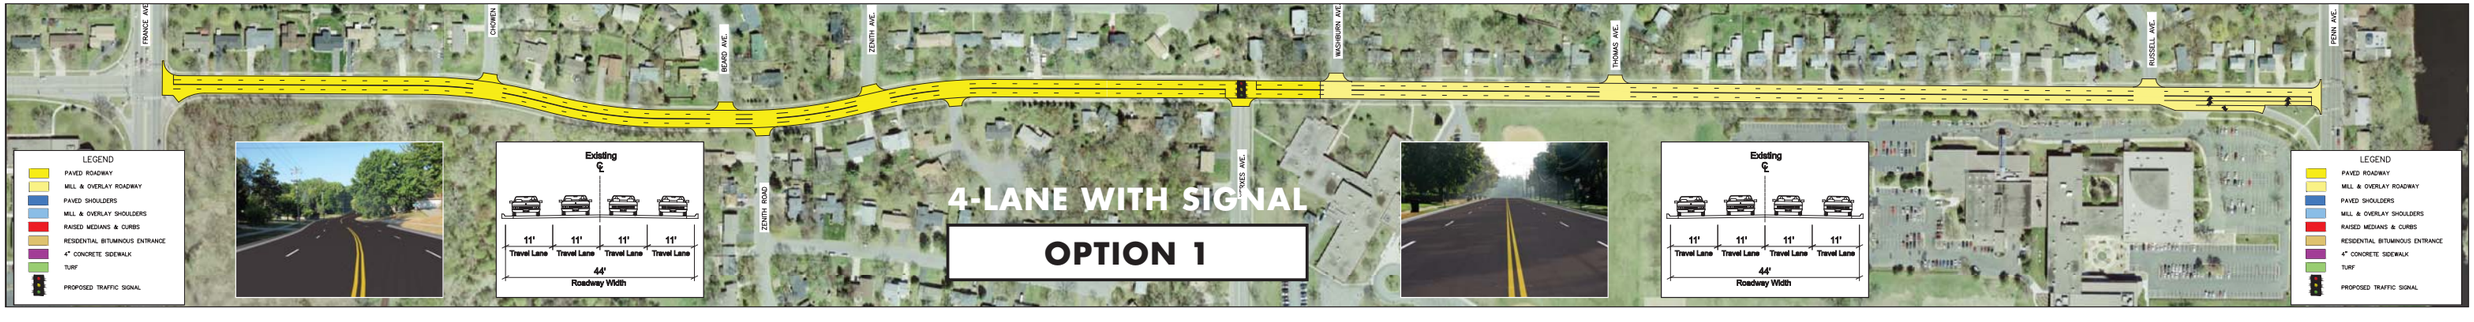

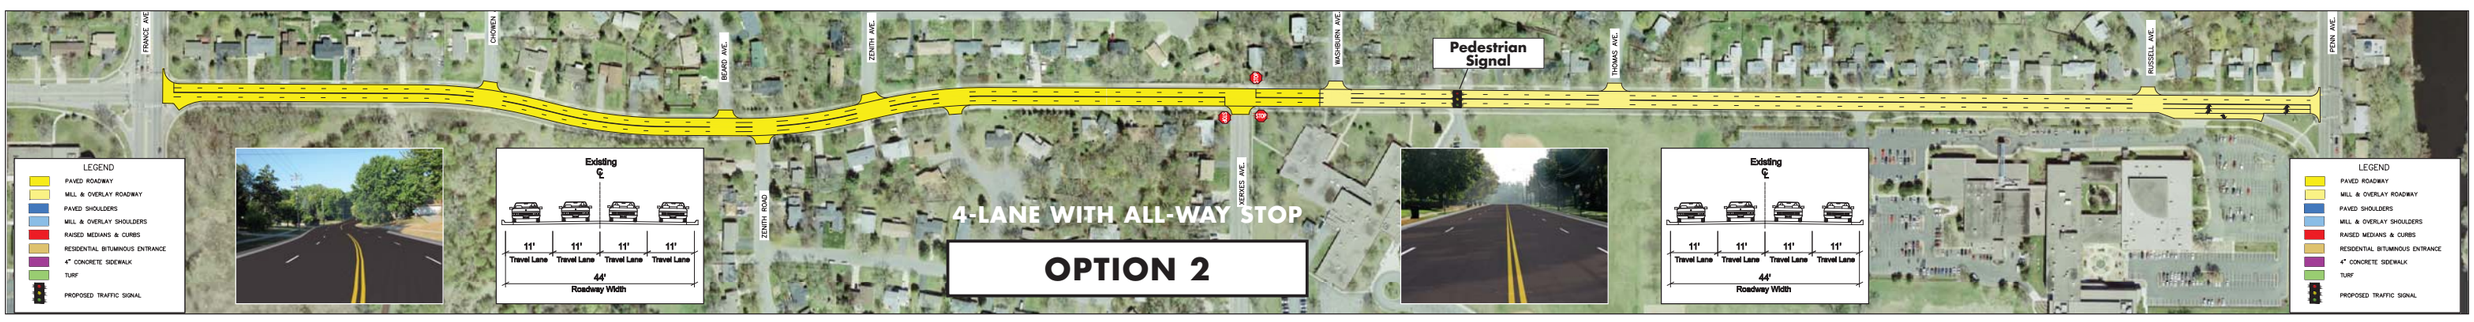

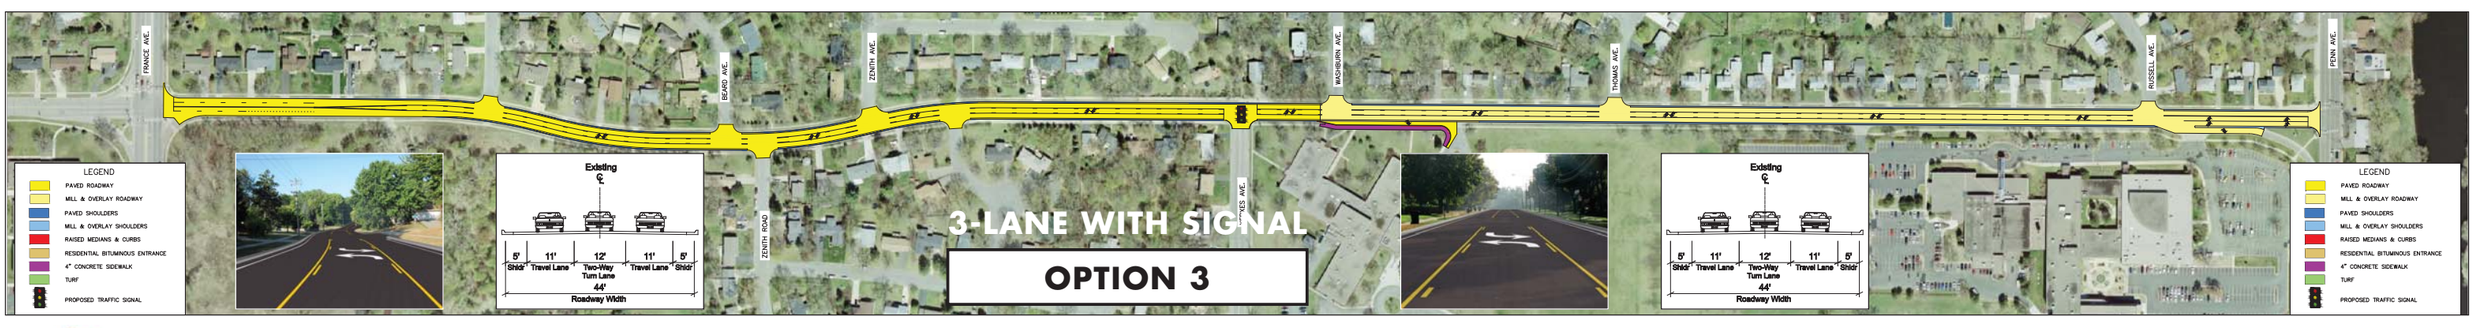

CITY OF BLOOMINGTON MINNESOTA

SRF

Corridor Options

84th Street & Xerxes Avenue

Traffic & Intersection Control Study