RLS-232

REGISTERED LAND SURVEY № 232

HENNEPIN COUNTY, MINNESOTA

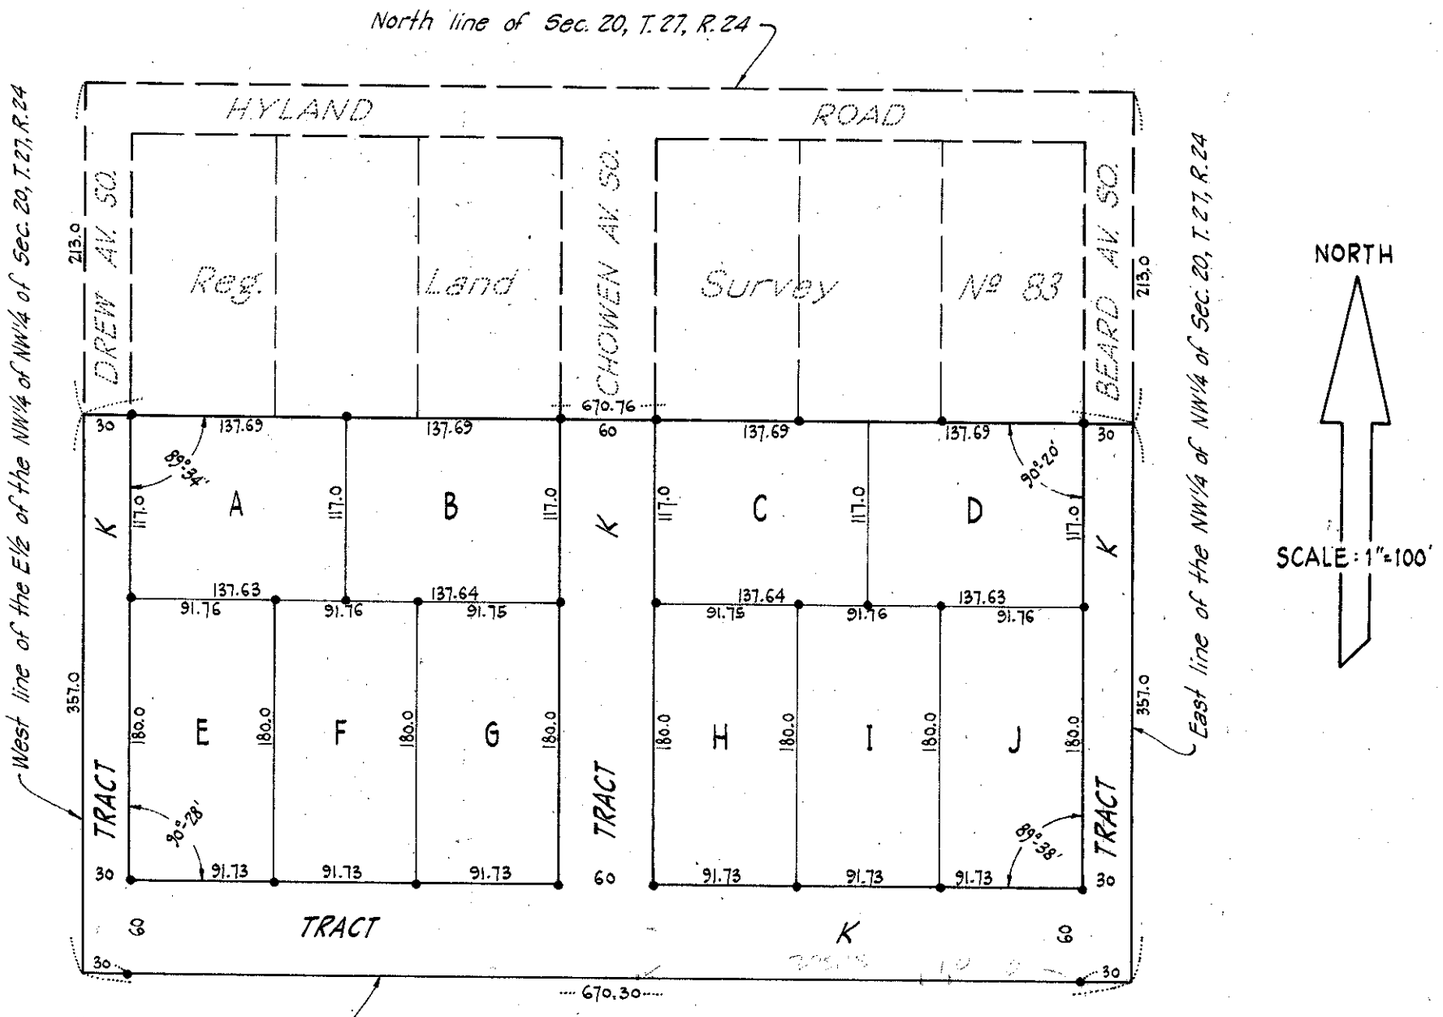

Note: "•" denotes iron monument

I hereby certify that in accordance with the provisions of Chapter 508, Minnesota Statutes of 1949, as amended, I have surveyed the following described tract of land situate in the County of Hennepin, State of Minnesota, to wit:
The South Three hundred fifty-seven (357) feet of the North Five hundred Seventy (570) feet of the East one-half (E½) of the Northwest one-quarter (NW¼) of the Northwest one-quarter (NW¼) of Section Twenty (20), Township Twenty-seven (27), Range Twenty-four (24).
That the survey shown herein is a correct delineation of said survey as surveyed by me the 17 day of JULY A.D. 1953.

Dated this 17 day of JULY A.D. 1953.

C. E. Coulter
Registered Land Surveyor - Minnesota Reg. № 2584