WEST LINE 1-ST ADDITION

W-9

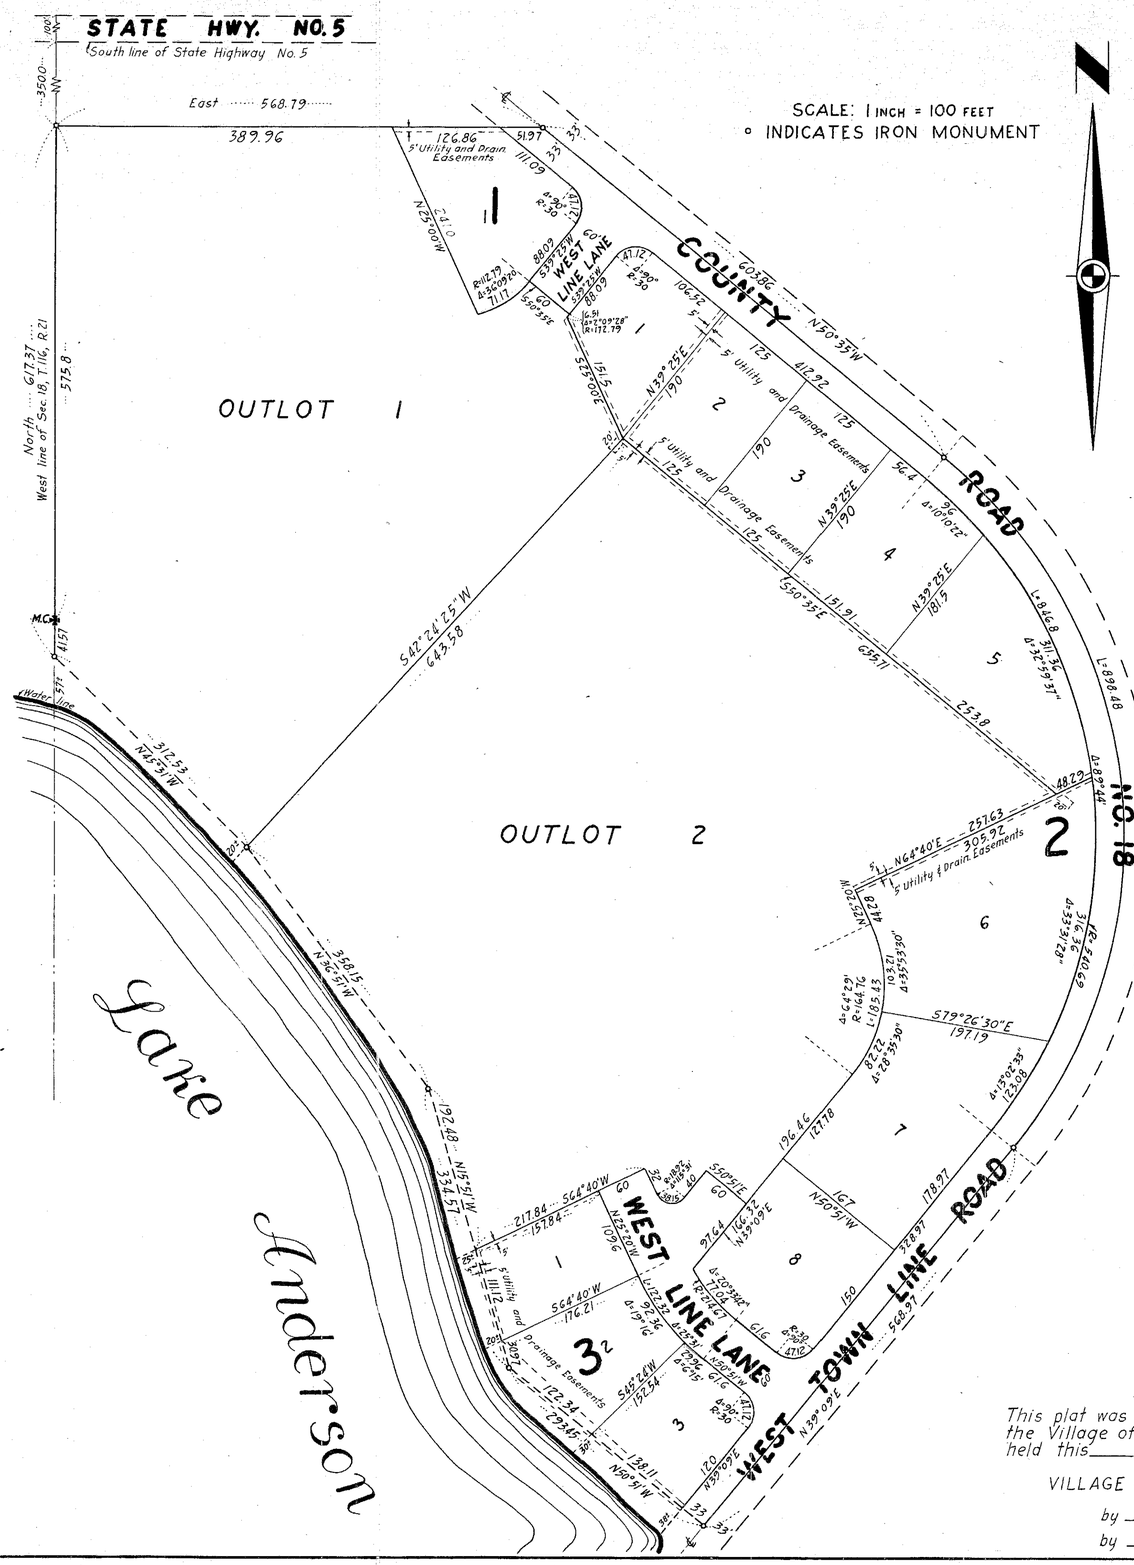

SCALE: 1 INCH = 100 FEET
○ INDICATES IRON MONUMENT

JAMES M. HALVERSON
SURVEYOR

KNOW ALL MEN BY THESE PRESENTS: That we Arthur Slathar and Jennie M. Slathar, his wife, owners and proprietors and the Northwestern National Bank of Hopkins, Minnesota, a United States Corporation, mortgagee of the following described property, situated in the County of Hennepin, State of Minnesota, to wit:-

That part of Government Lot One (1) lying West of County Road No. 18 and South of a line running due East from a point in the West line of Section 18, Township 116 North, Range 21 West distant 350.0 feet South of intersection of said Section line with South line of State Highway No. 5.

Have caused the same to be surveyed and platted as WEST LINE 1ST ADDITION, and do hereby donate and dedicate to the public for public use forever the lane, and road as shown on the annexed plat; also subject to the utility and drainage easements as shown on the annexed plat;

In witness whereof we have hereunto set our hands and affixed our seals, and the Northwestern National Bank has caused these presents to be signed by its proper officers and its corporate seal to be hereunto affixed this____day of_____A.D. 19___.

In presence of: Signed:

_____ } as to { _____ ARTHUR SLATHAR
_____ { _____ JENNIE M. SLATHAR

NORTHWESTERN NATIONAL BANK

_____ } as to { _____ President
_____ { _____ Cashier

STATE OF MINNESOTA } ss.
COUNTY OF HENNEPIN }

On this____day of_____A.D. 19___ before me, a Notary Public, within and for said County and State, personally appeared Arthur Slathar and Jennie M. Slathar, his wife, to me personally known to be the persons described in and who executed the foregoing instrument and acknowledged that they executed the same as their own free act and deed.

_____
Notary Public, Hennepin County, Minnesota
My Commission Expires _____

STATE OF MINNESOTA } ss.
COUNTY OF HENNEPIN }

On this____day of_____A.D. 19___ before me, a Notary Public, within and for said County and State personally appeared F.F. Sefcik and A.J. Wesely who each being duly sworn did say that they are respectively the President and Cashier of the Northwestern National Bank, a corporation organized under the laws of the United States of America, the corporation named in the foregoing instrument and the seal affixed to same instrument is the corporate seal of said corporation, and that said instrument was signed and sealed in behalf of said corporation by authority of its Board of Directors, and said President and said Cashier acknowledged said instrument to be the free act and deed of said corporation.

_____
Notary Public, Hennepin County, Minnesota
My Commission Expires _____

I hereby certify that I have surveyed and platted the property described on this plat as WEST LINE 1ST ADDITION; that this plat is a correct representation of said survey; that all distances are correctly shown on the plat in feet and decimals of a foot; that monuments for guidance of future surveys have been correctly placed in the ground as shown on the plat; and that there are no wet lands or public highways to be designated on said plat other than as shown; that the outside boundaries have been correctly designated.

_____
Registered Land Surveyor, Minn. Registration No. 3813

STATE OF MINNESOTA } ss.
COUNTY OF HENNEPIN }

The above certificate was subscribed and sworn to before me, a Notary Public, within and for said County and State on this____day of_____A.D. 19___.

_____
Notary Public, Hennepin County, Minnesota
My Commissin Expires_____

This plat was approved and accepted by the Village Council of the Village of Bloomington, Minnesota at a regular meeting thereof held this____day of_____A.D. 19____.

VILLAGE COUNCIL OF THE VILLAGE OF BLOOMINGTON, MINN.

by _____ its Mayor
by _____ its Clerk

This plat was checked and approved on this___day of_____A.D.19___.

_____
County Surveyor, Hennepin County, Minnesota